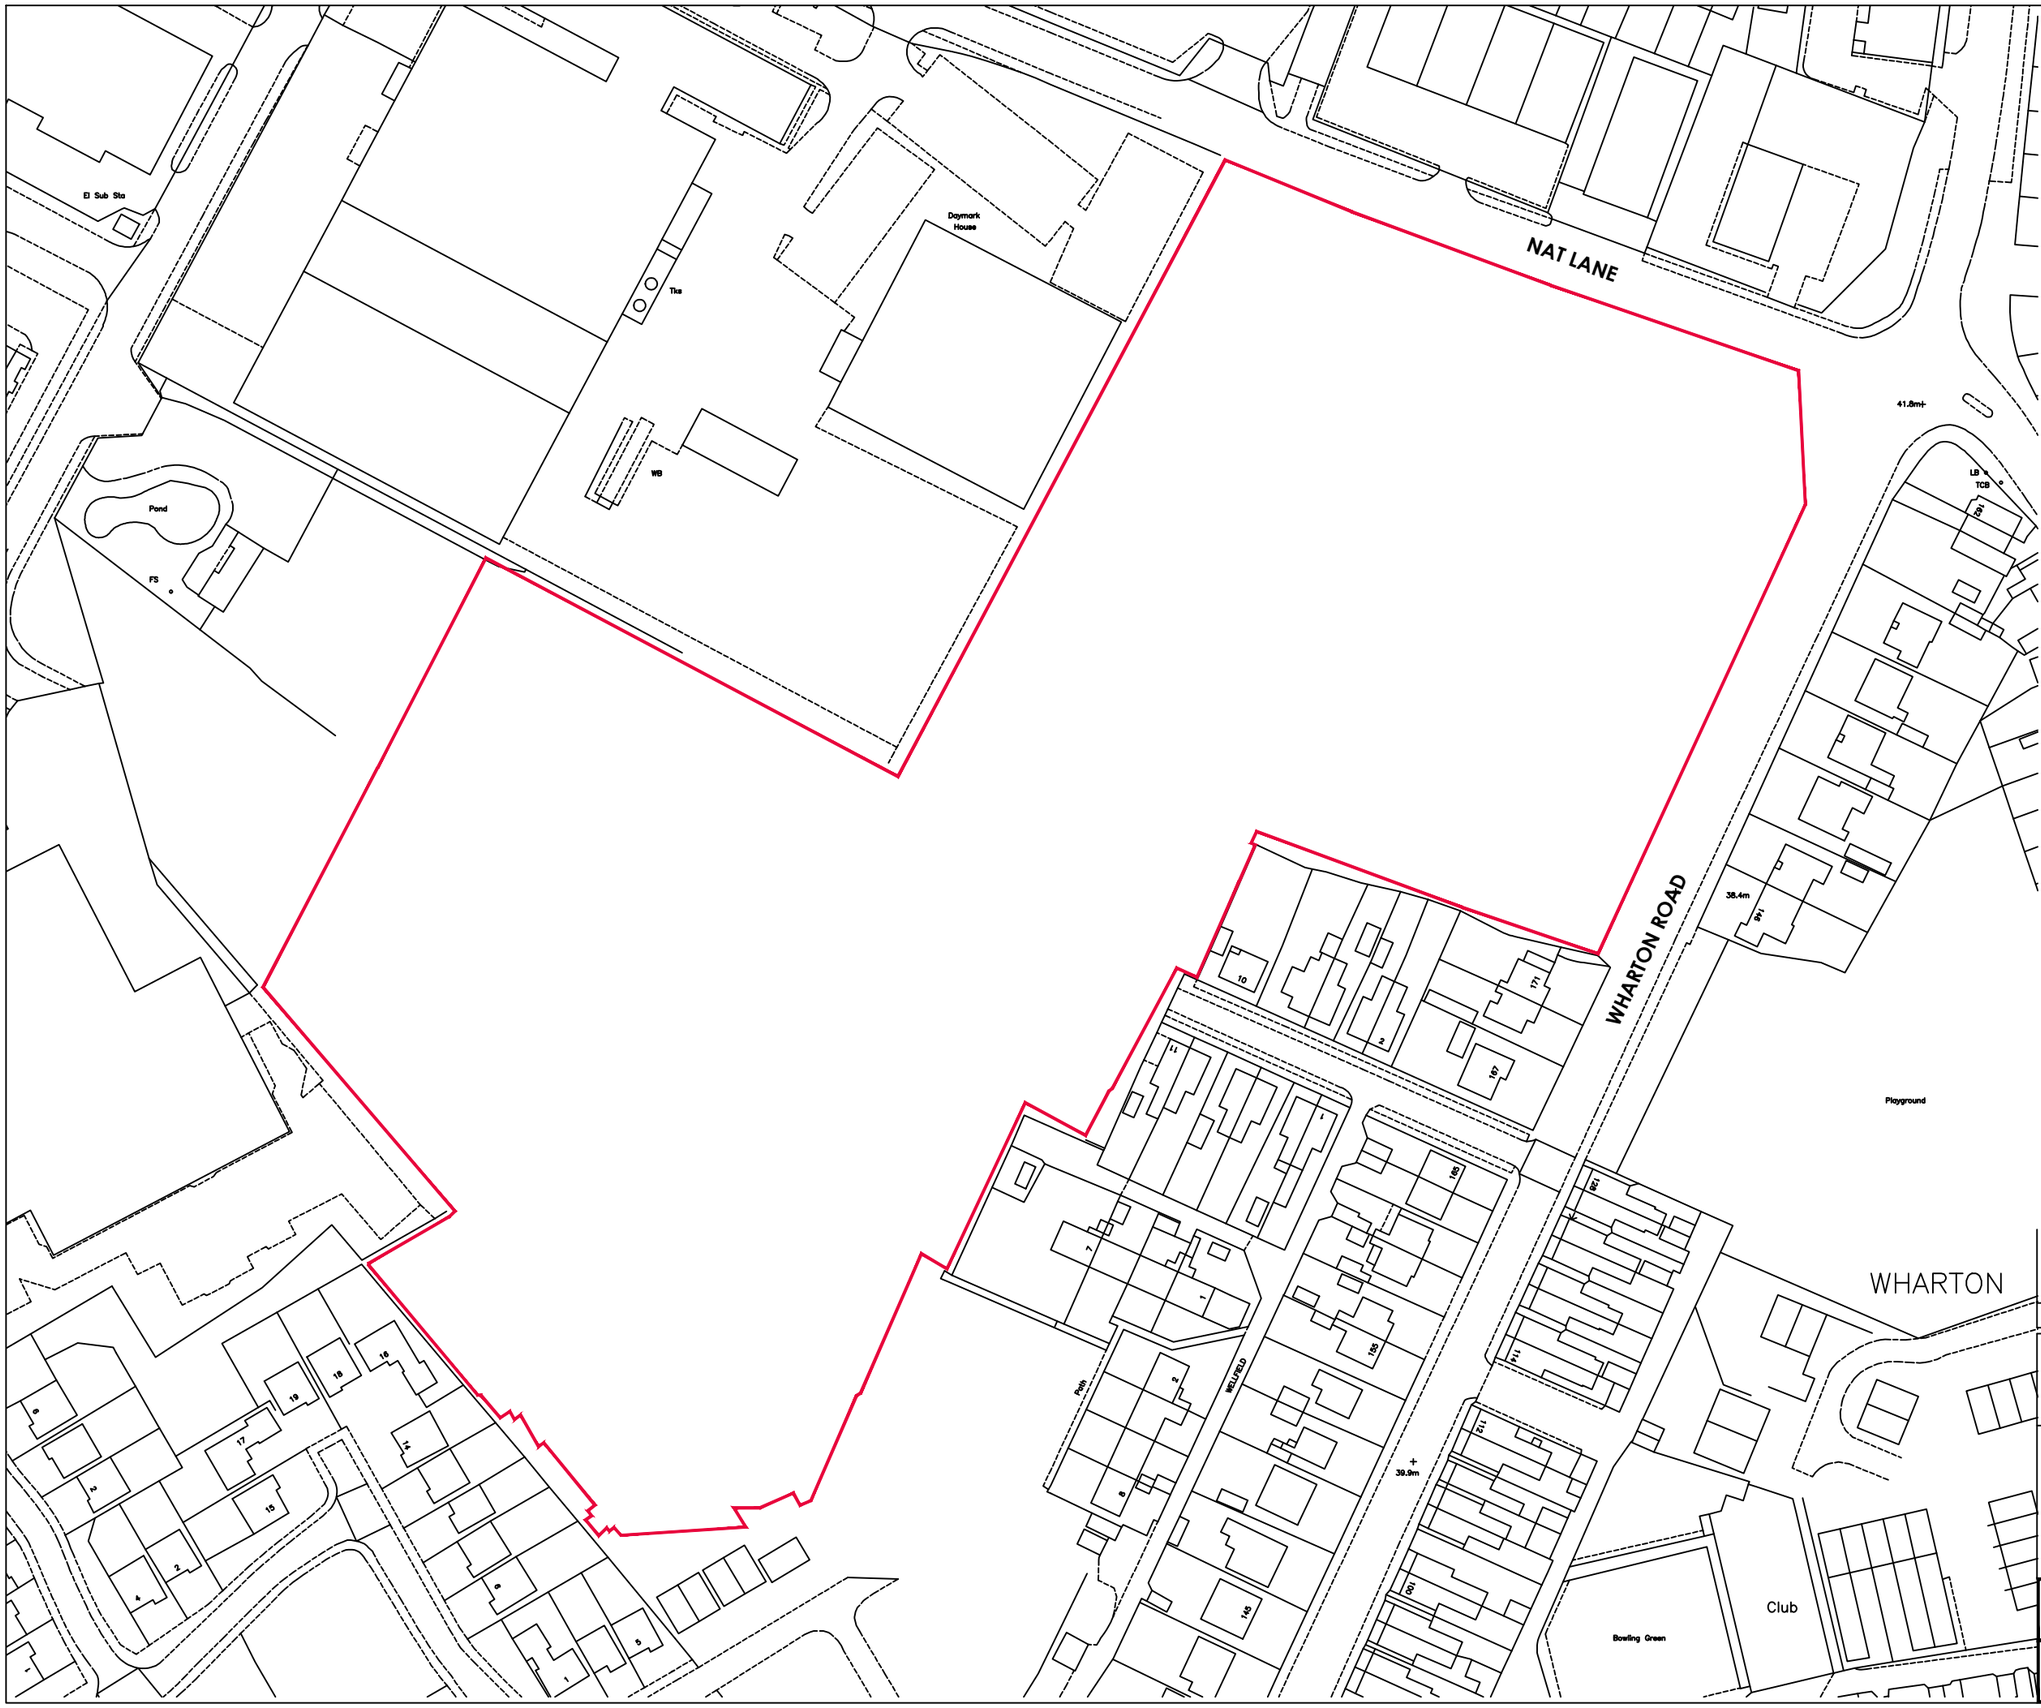


N

0 5 10 15 20 25
SCALE BAR

| REV | DATE | DRAWN | DESCRIPTION | ARCH CHECK | ENG CHECK |
|---|---|---|---|---|---|
| - | - | - | - | - | - |

TITLE:

**TITLE BOUNDARY**

Breck Homes
20 Sceptre Court
Bamber Bridge
Preston
PR5 6AW
tel: 01253 587 010
web: www.breck.co.uk/homes
email: hello@breck.co.uk

PROJECT:

WHARTON ROAD, WINSFORD

| DATE: | SCALE: | JOB REF: | DRAWING NUMBER: | REV: |
|---|---|---|---|---|
| 07.01.25 | 1:1250 @ A3 | 012 | WhartonRd/TitleBoundary | - |