Plot 29

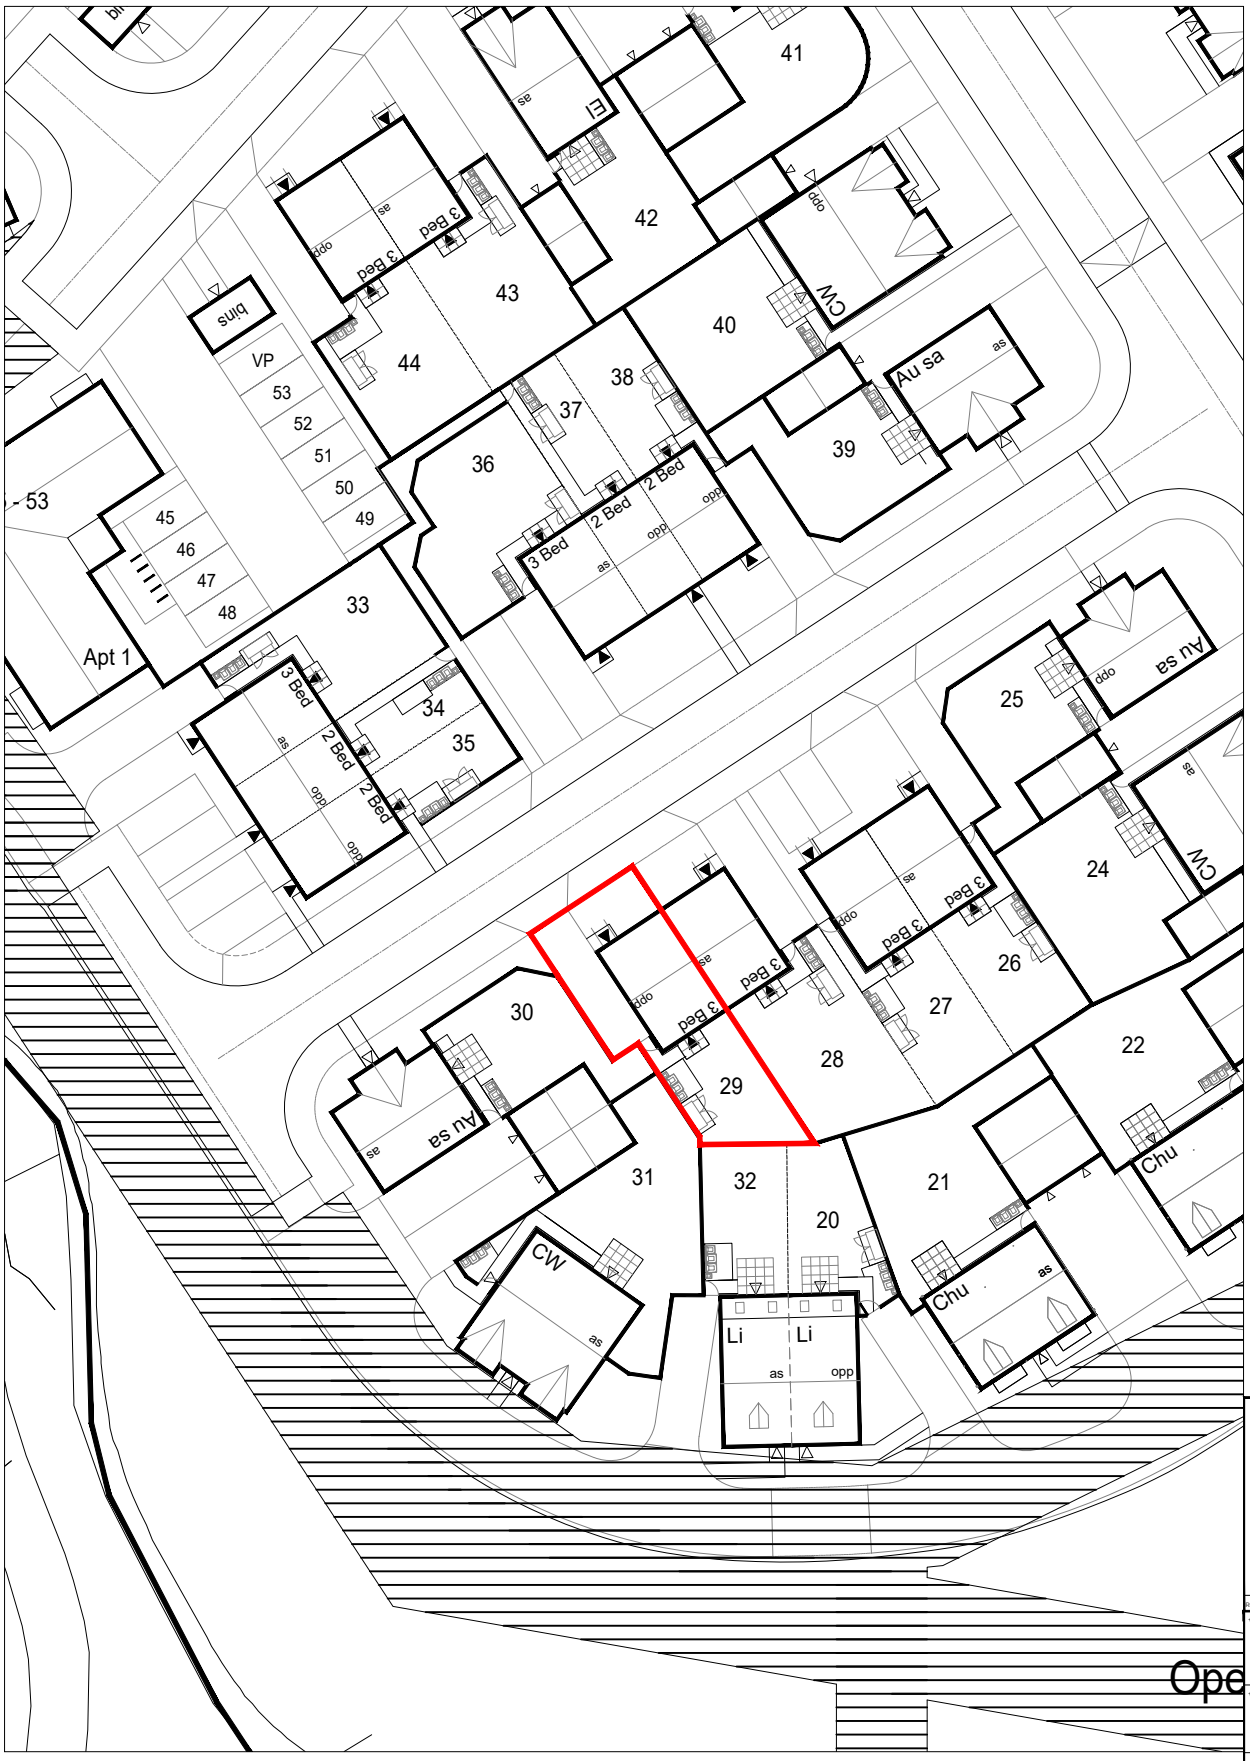

Key:

Red line denotes plot boundaries.

Black hatch denotes S112 easement location

1:500

10m 0 10m 20m 30m 40m 50m

Rev	Date	Revision	Initial

+ Client

McGOFF CONSTRUCTION

+ Drawing Title

Deed Plan
Plot 29

+ Project

Proposed Residential Development

Burnley Road, Loveclough.

Job No	Org No	Drawn	Rev
25013	DP_29	JP	-
Scale	Date	Stage	
1:500@A4	11.12.25	Legal	

mpsl planning & design ltd
14 west point enterprise park,
clarence avenue, trafford park,
manchester, m17 1qs

t: 0161 772 1999
e: info@mpsldesign.co.uk
www.mpsldesign.co.uk

mpsl planning&design