# Plot 36

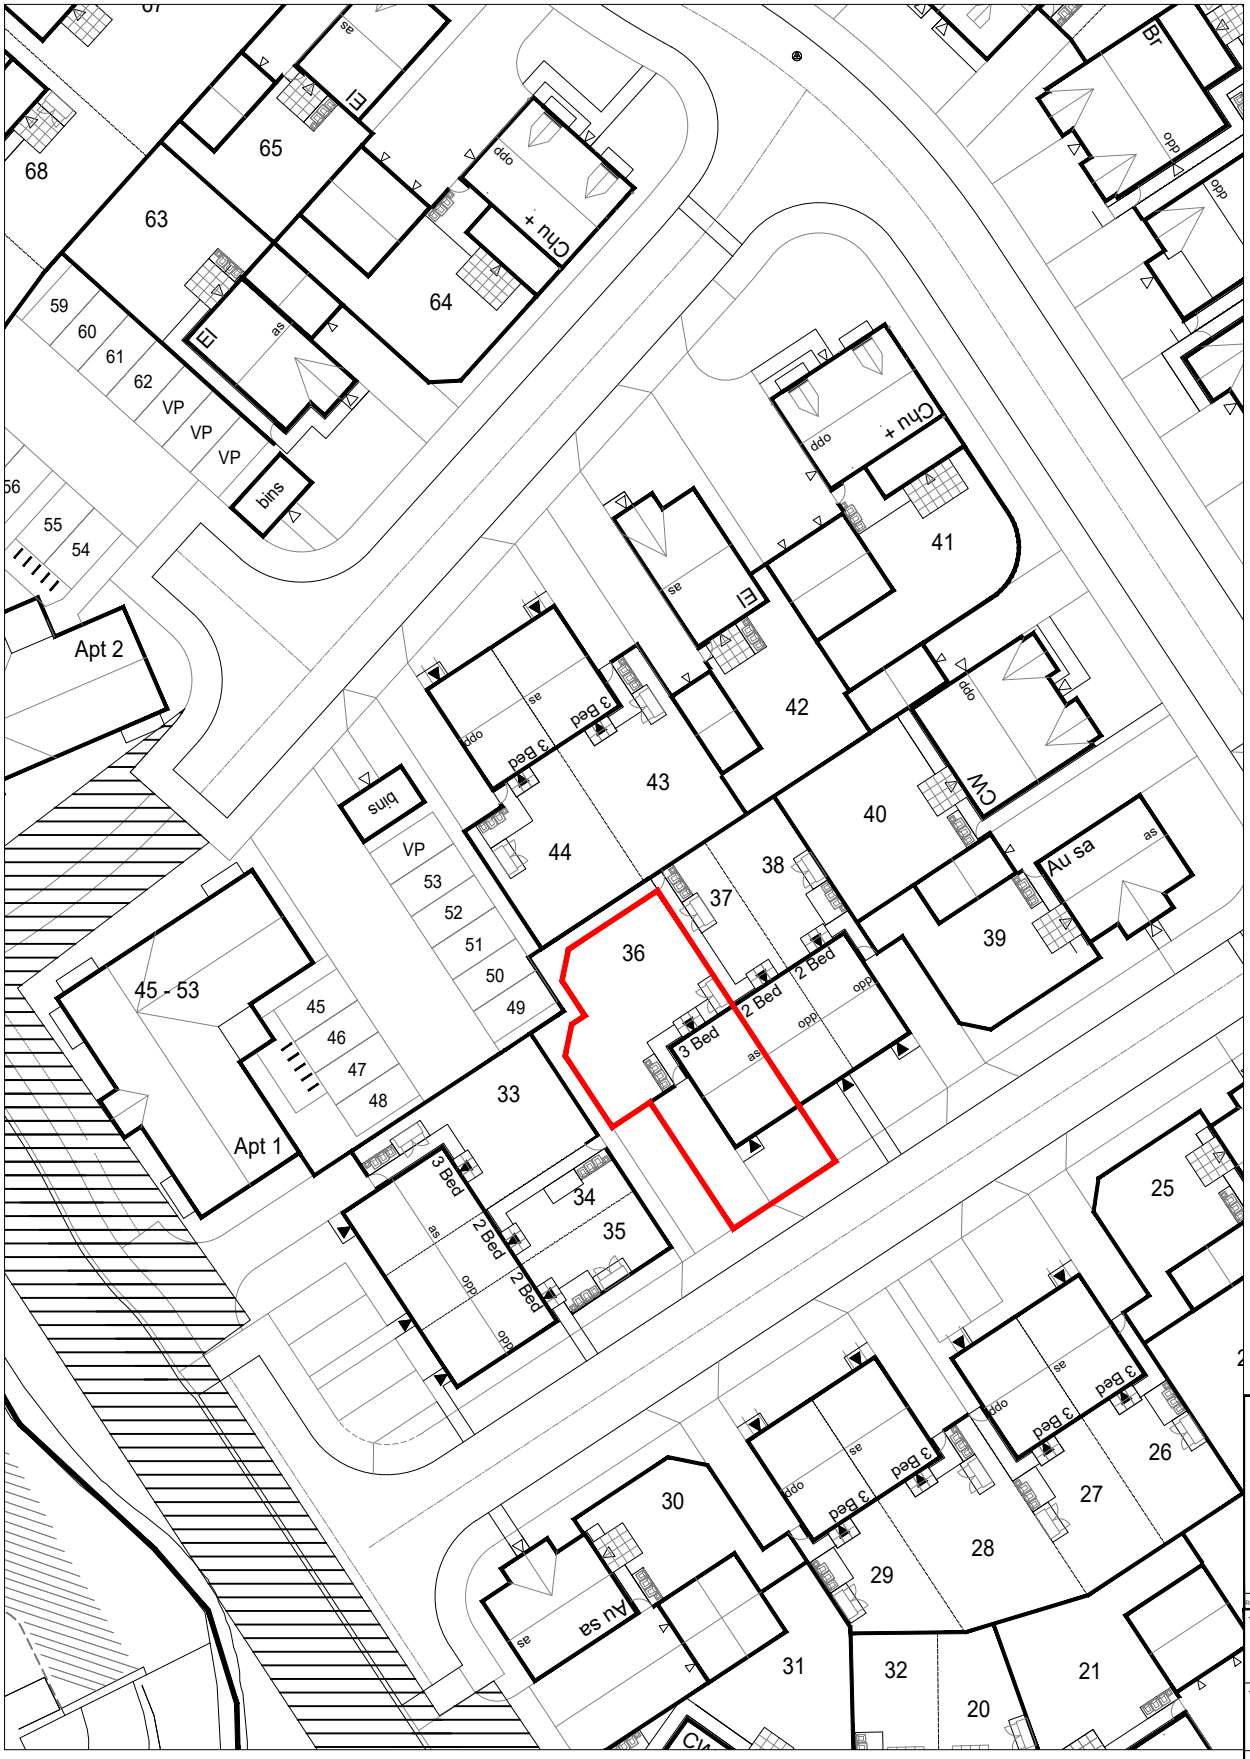


Key:

Red line denotes plot boundaries.

Black hatch denotes S112 easement location

1:500

10m 0 10m 20m 30m 40m 50m

| Rev | Date | Revision | Initial |
|---|---|---|---|

+ Client

McGOFF CONSTRUCTION

+ Drawing Title

Deed Plan
Plot 36

+ Project

Proposed Residential Development

Burnley Road, Loveclough.

| Job No | Drg No | Drawn | Rev |
|---|---|---|---|
| 25013 | DP_36 | JP | - |
| Scale | Date | Stage | |
| 1:500@A4 | 11.12.25 | Legal | |


mpsl planning & design ltd
14 west point enterprise park,
clarence avenue, trafford park,
manchester, m17 1qs

t: 0161 772 1999
e: info@mpsldesign.co.uk

www.mpsldesign.co.uk


mpsl planning&design