


POI : ---/Status : ---
Rev : 000/Iss No. : ---



Project: H8426 - Beck Lane, Sutton in Ashfield - North Midlands - Northern
Folder Path: H8426 - Beck Lane, Sutton in Ashfield - North Midlands - Northern\4.
Technical\4a. Technical

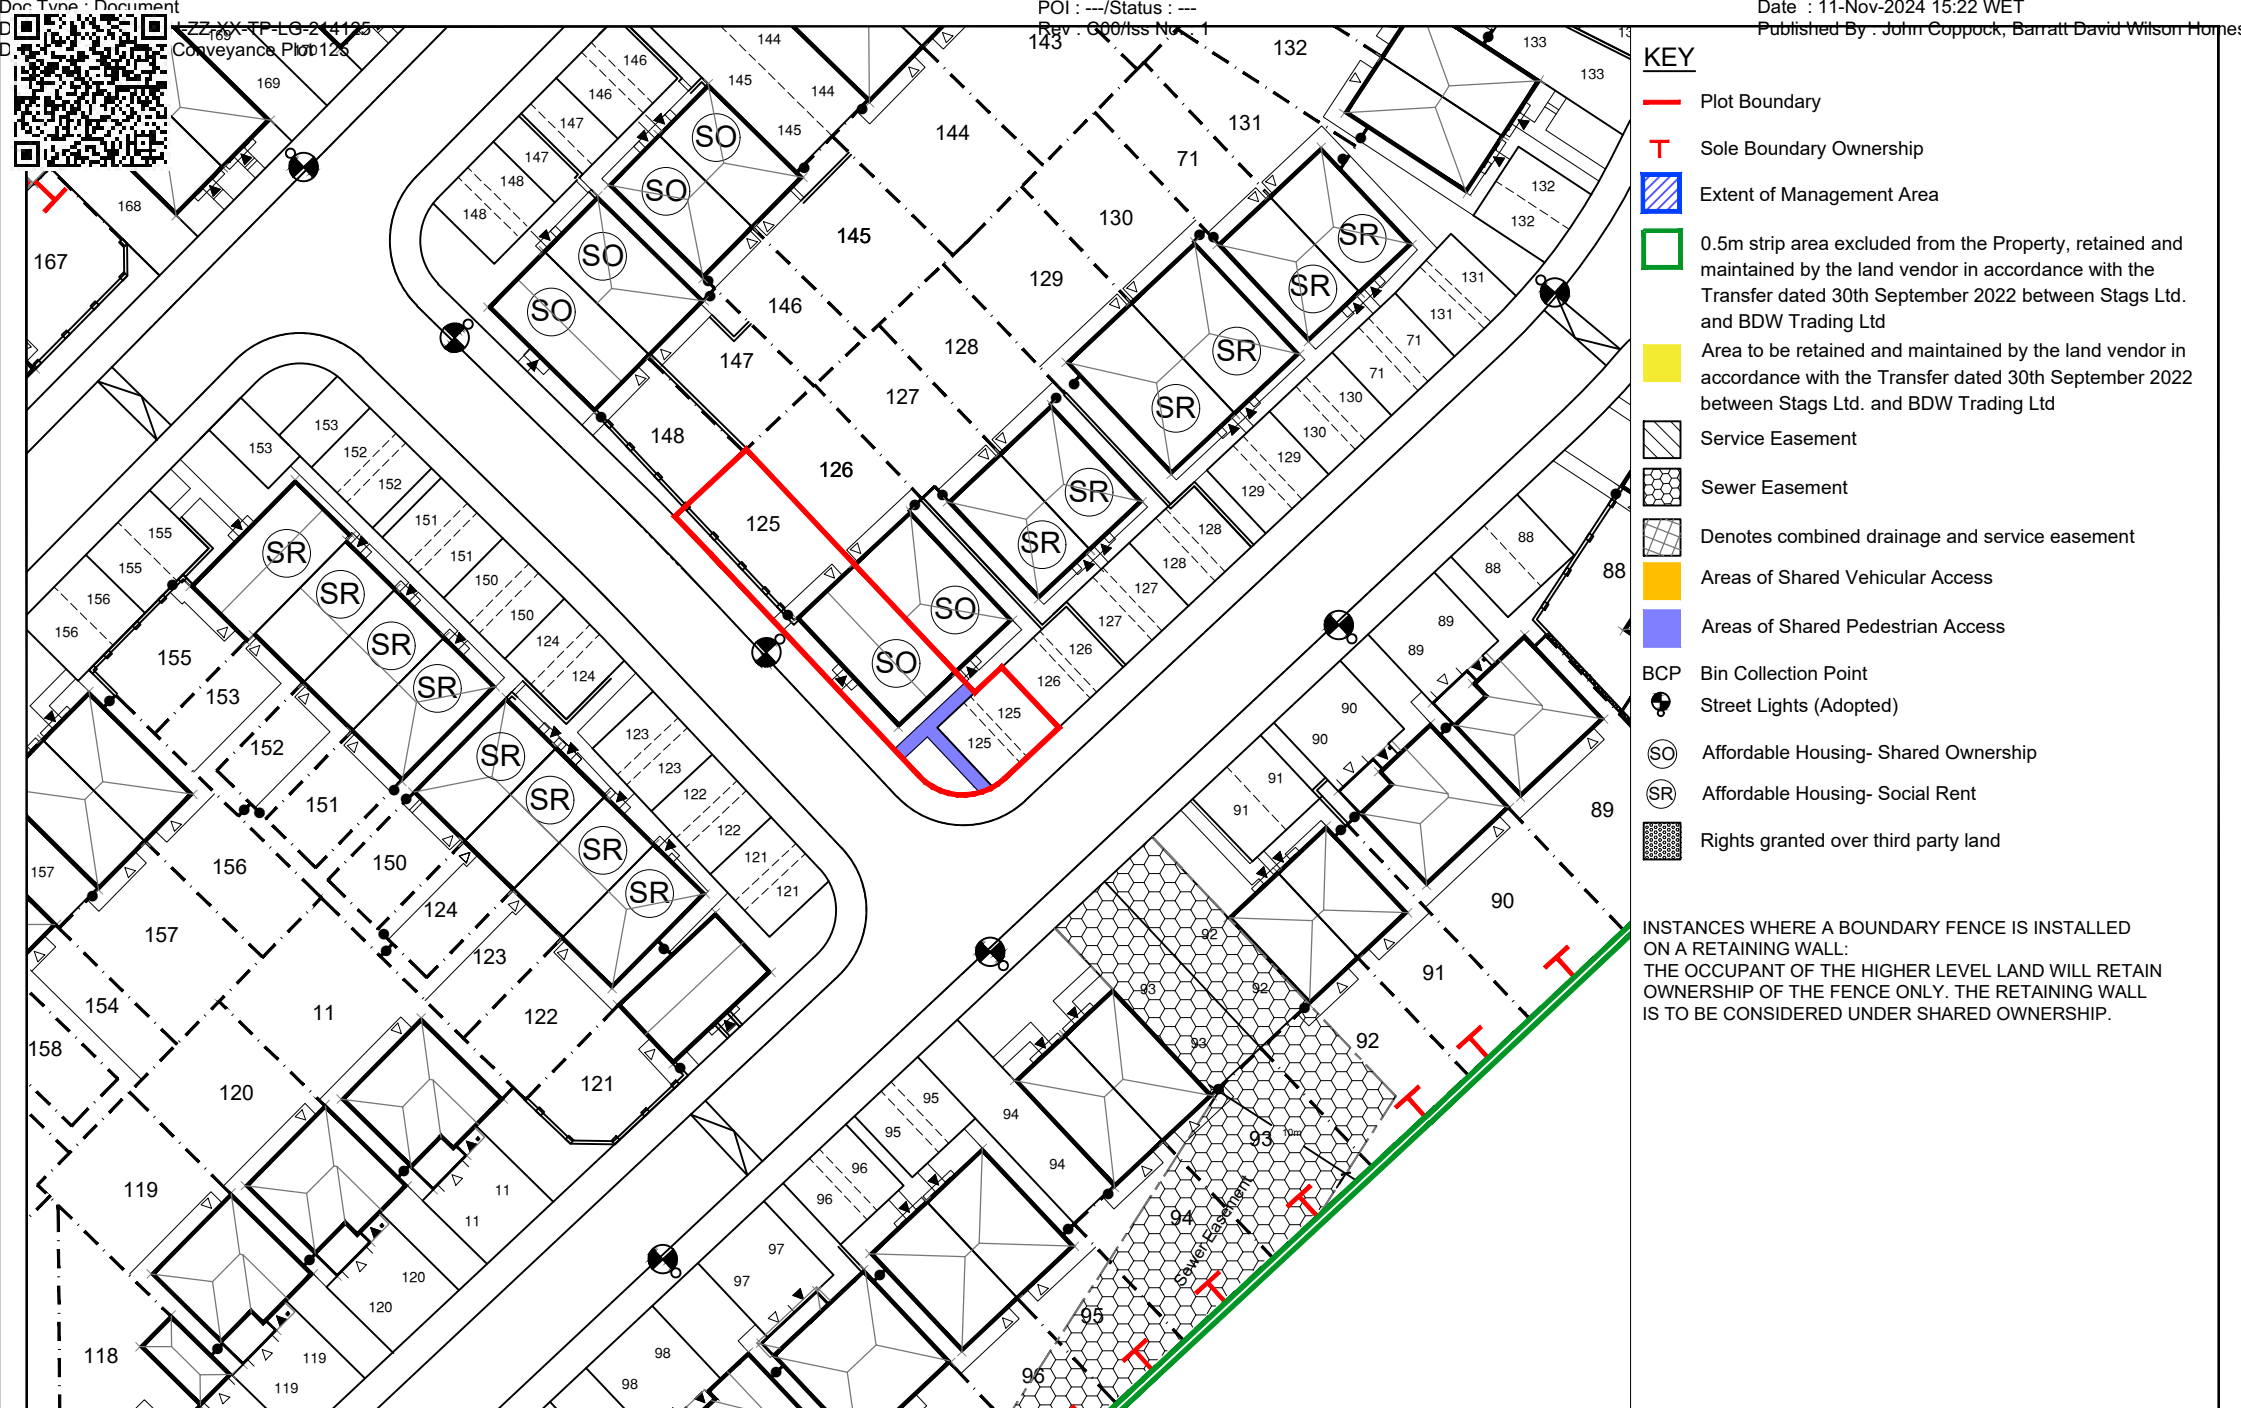

CONVEYANCE PLOT 125



Drwg No.	H8426/10125		Rev -
Scale	1:500 @ A4	Date	10.10.2
Drawn by	JC	Checked by	TECH

Beck Lane, Sutton-in-Ashfield

NORTH MIDLANDS
Design & Technical Department
2 Horizon Place - Nottingham Business Park
NOTTINGHAM NG8 6PY