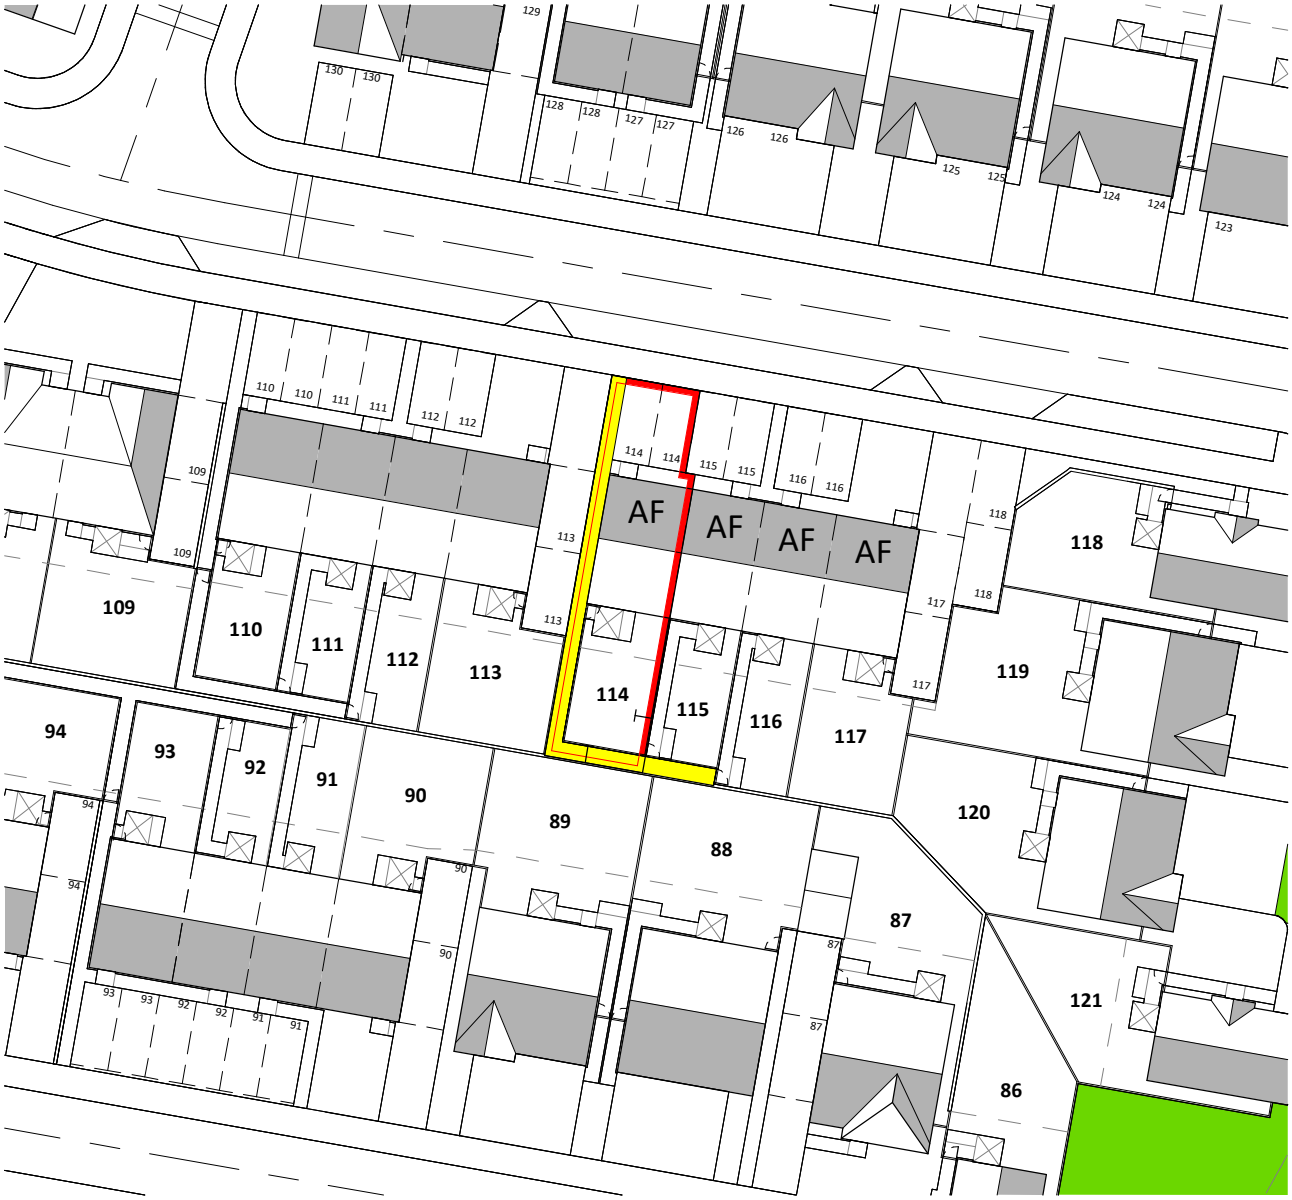


- OWNERSHIP BOUNDARY
- "T" MARK BOUNDARY OWNERSHIP RESPONSIBILITY
- MANAGEMENT AREA
- SHARED FOOTPATH
- SUBSTATION TO BE TRANSFERRED TO UTILITY COMPANY
- EXISTING SERVICE EASEMENT
- NEW SERVICE EASEMENT
- EXISTING SEWER EASEMENT
- NEW SEWER EASEMENT
- BCP BIN COLLECTION POINT

0m 10m 20m 30m 40m 50m

VISUAL SCALE 1:500 @ A4

N

PROJECT
ADLINGTON, CHORLEY
for LOVELL PARTNERSHIP

DRAWING TITLE
Adlington - Plan referred to as Plot 114 Deed Plan

SCALE	DATE	DRAWN	CHECKED
1 : 500 @A4	JULY 25	JG	NM

JOB No	DRAWING No	REVISION
2353	030.114	A